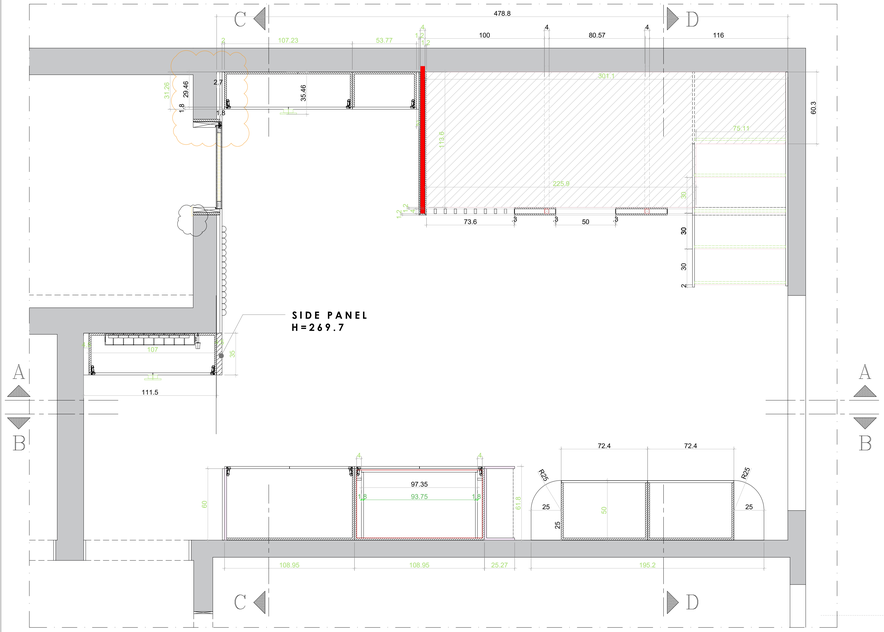

PLAN

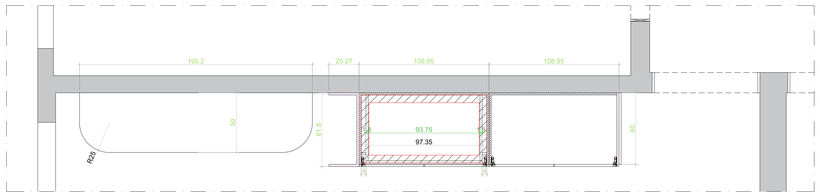

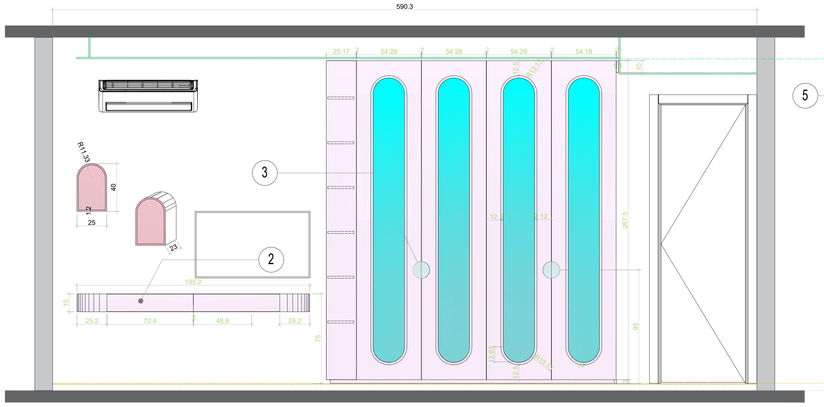

Section Elevation A.A

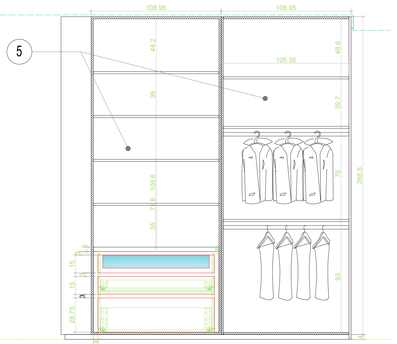

Section A.A

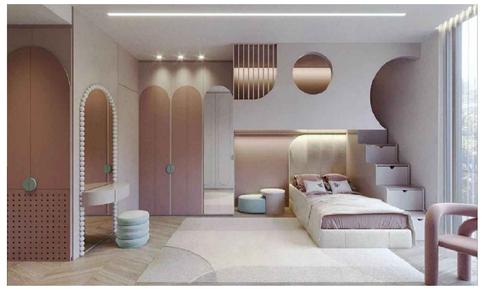

Elevation B.B

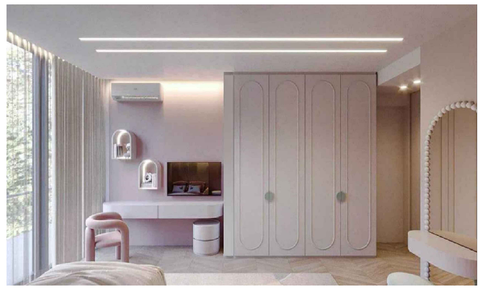

Elevation A.A

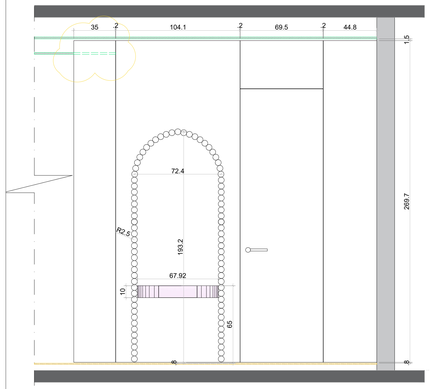

Section Elevation C.C

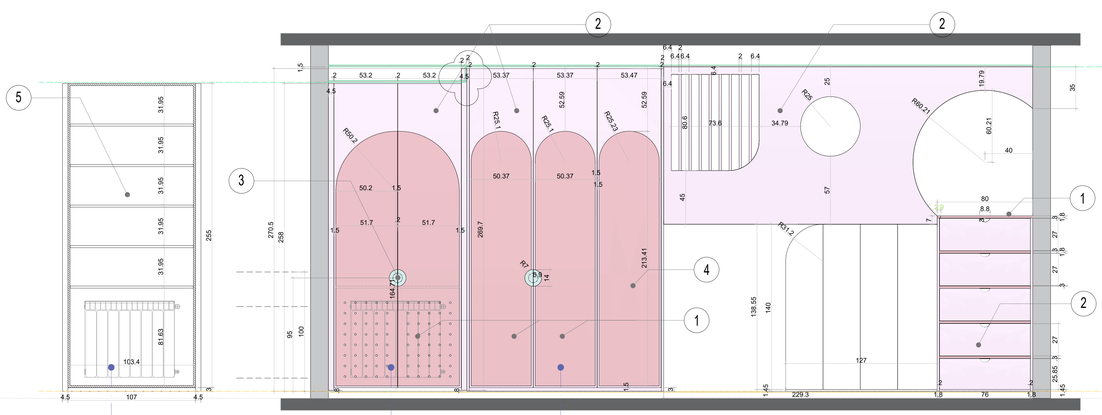

Section Elevation B.B

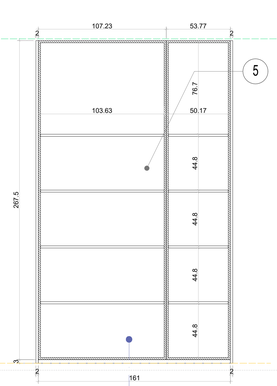

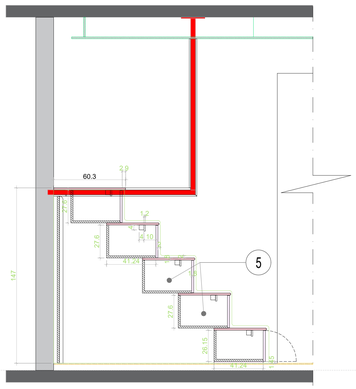

Section D.D

① PINK SANDSTONE
12YR 40-146

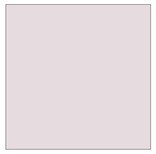

② BLUSH NOISETTE
10YR 73-038

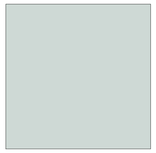

③ METALLIC SHEEN
80GG 67-036

④ Mirror Silver

⑤ EGGER PLATINUM WHITE
W980-ST2

INTERIORS

Abaza Interior Design Studio - 897 Habib Ikhwan Bldg.
1st Floor - Corniche el mazraa - Beirut, Lebanon
+961 70 88 44 40 - +961 1 31 37 66 / abaza@abaza.com

Notes:

Project No.	Project	Approved	Signed
YS-0000	B.M PROJ.	-	-
Scale	**Revesion**	**Drawn**	**Verified**
1:25@A1	B	OC	-
Drawing No.	**Drawing Title**	**Issued for**	**Issued date**
A_104	Girl Bedroom	Intent	13.5.2024

Rev no.	Date	Comments
A	13.5.2024	Revised Layout
B	13.5.2024	Revised Layout

North

Disclaimer

The information contained within these AutoCAD plans is provided for general informational purposes only. While every effort has been made to ensure accuracy, completeness, and reliability, no warranty is provided regarding the accuracy, adequacy, or completeness of the information contained in these plans. These AutoCAD plans are not intended to replace professional advice or judgment, and users should consult with qualified professionals for specific design, engineering, or construction requirements. Any reliance you place on these plans is strictly at your own risk. The owner of these AutoCAD plans shall not be liable for any direct, indirect, incidental, special, or consequential damages arising out of the use of or inability to use these plans, even if advised of the possibility of such damages. By using these AutoCAD plans, you acknowledge and agree to accept all risks associated with their use and to hold the owner harmless for any of these plans from any and all liability for any damages or losses incurred as a result of using or relying on these plans. These AutoCAD plans may be subject to change or modification without notice. It is the user's responsibility to verify the accuracy and currency of the information contained herein before making any decisions or taking any actions based on these plans.

Scale 1:25

A.104

Date 5.5.2024